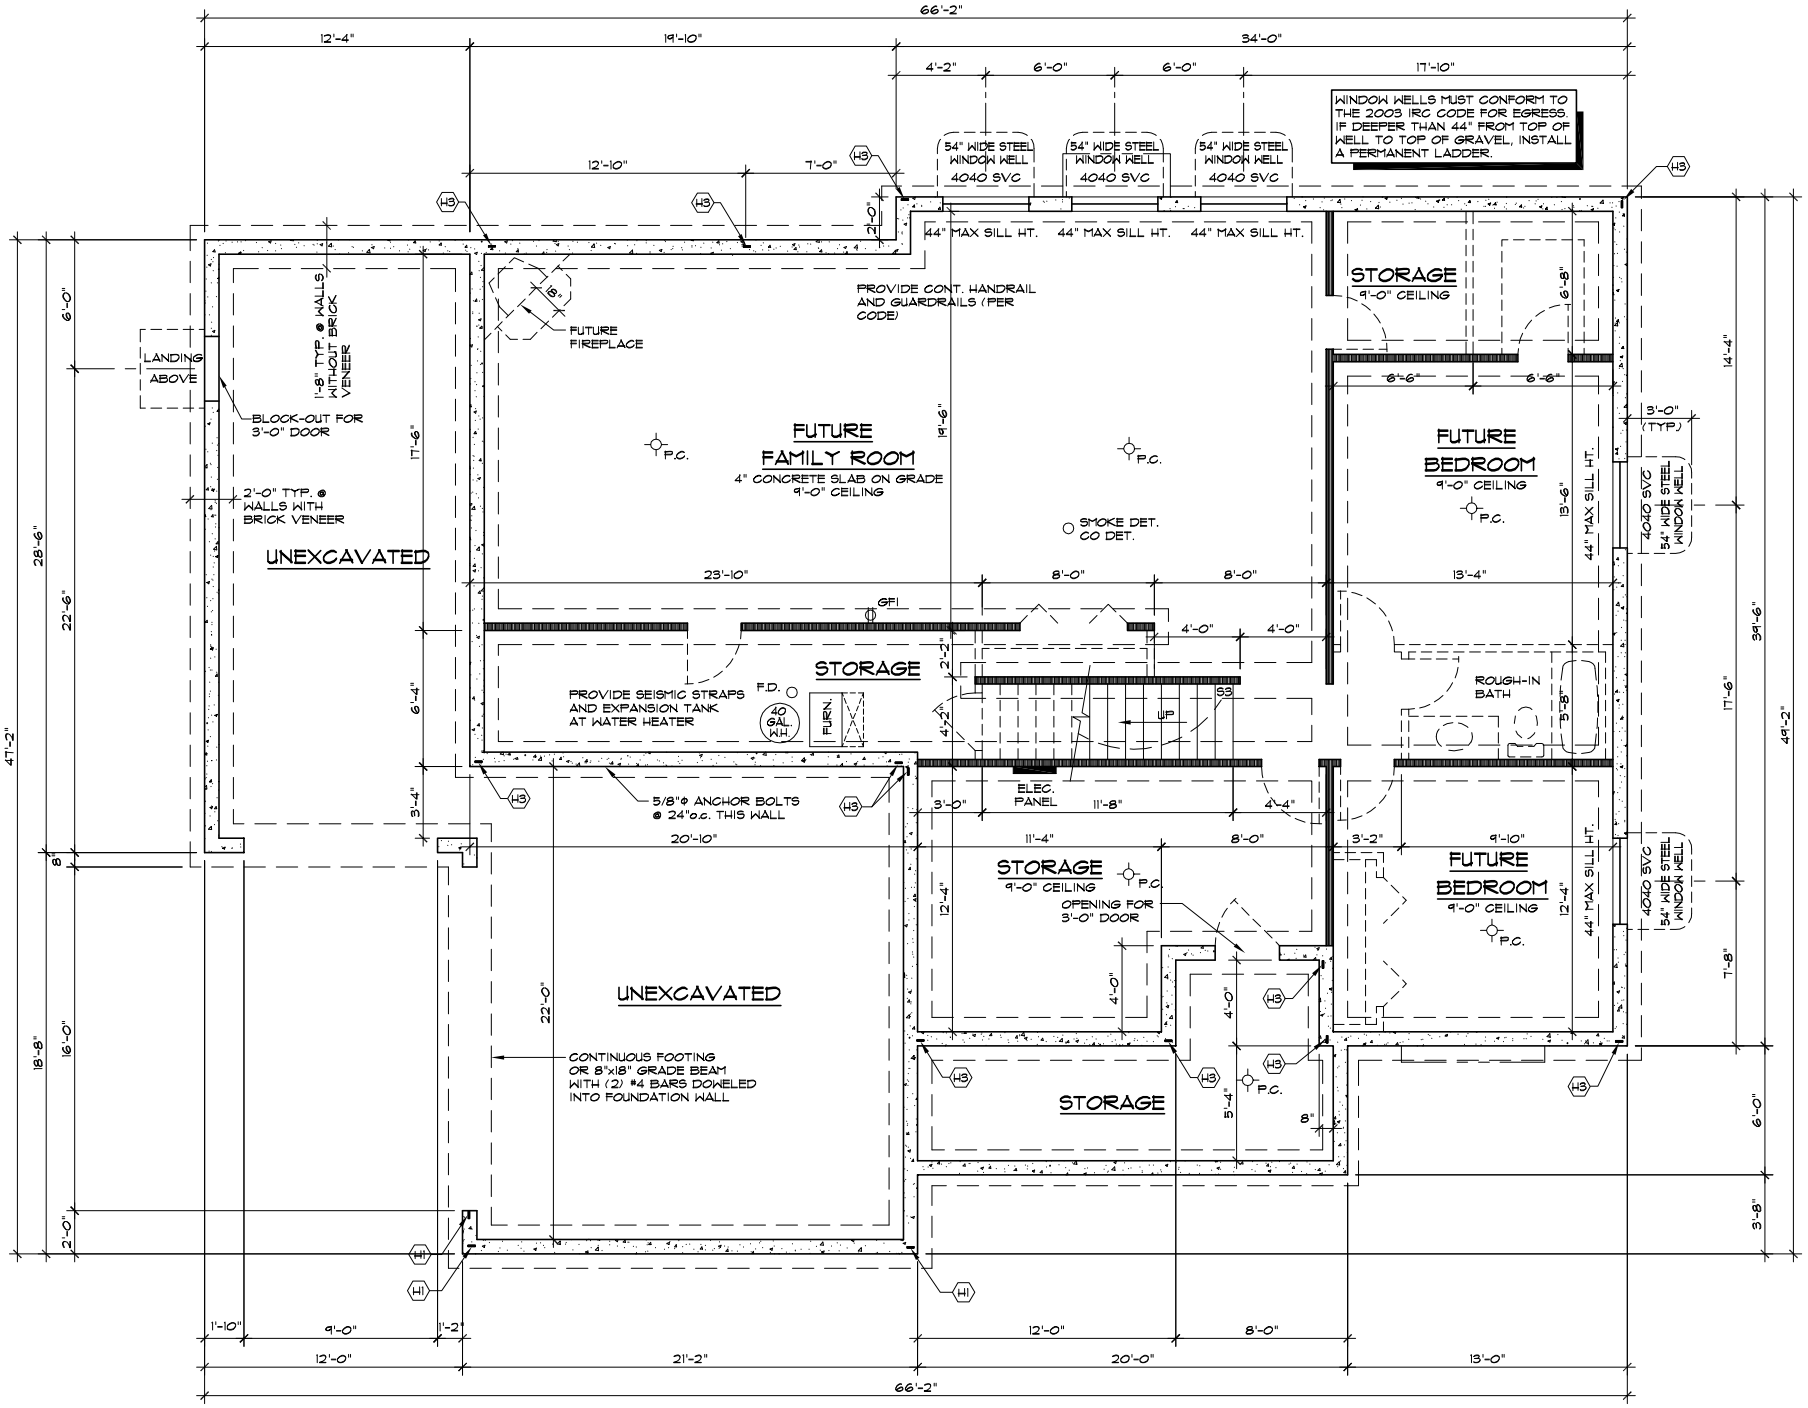

FOOTING AND FOUNDATION PLAN

SCALE: 1/4"=1'-0"

1948 S.F.

Hearthstone Design
Specializing in Home Design and Planning
Toll Free 1-866-398-2505
www.hearthstonedesign.net
© Copyright 1998 Hearthstone Design, Inc. All Rights Reserved

GALLANT HOMES
QUINELLA PARK SUBDIVISION
LOT #13 - SOUTH JORDAN
DATE: 28 OCTOBER 2005

PLAN TS-2210a-019

SHEET 1